


## Key

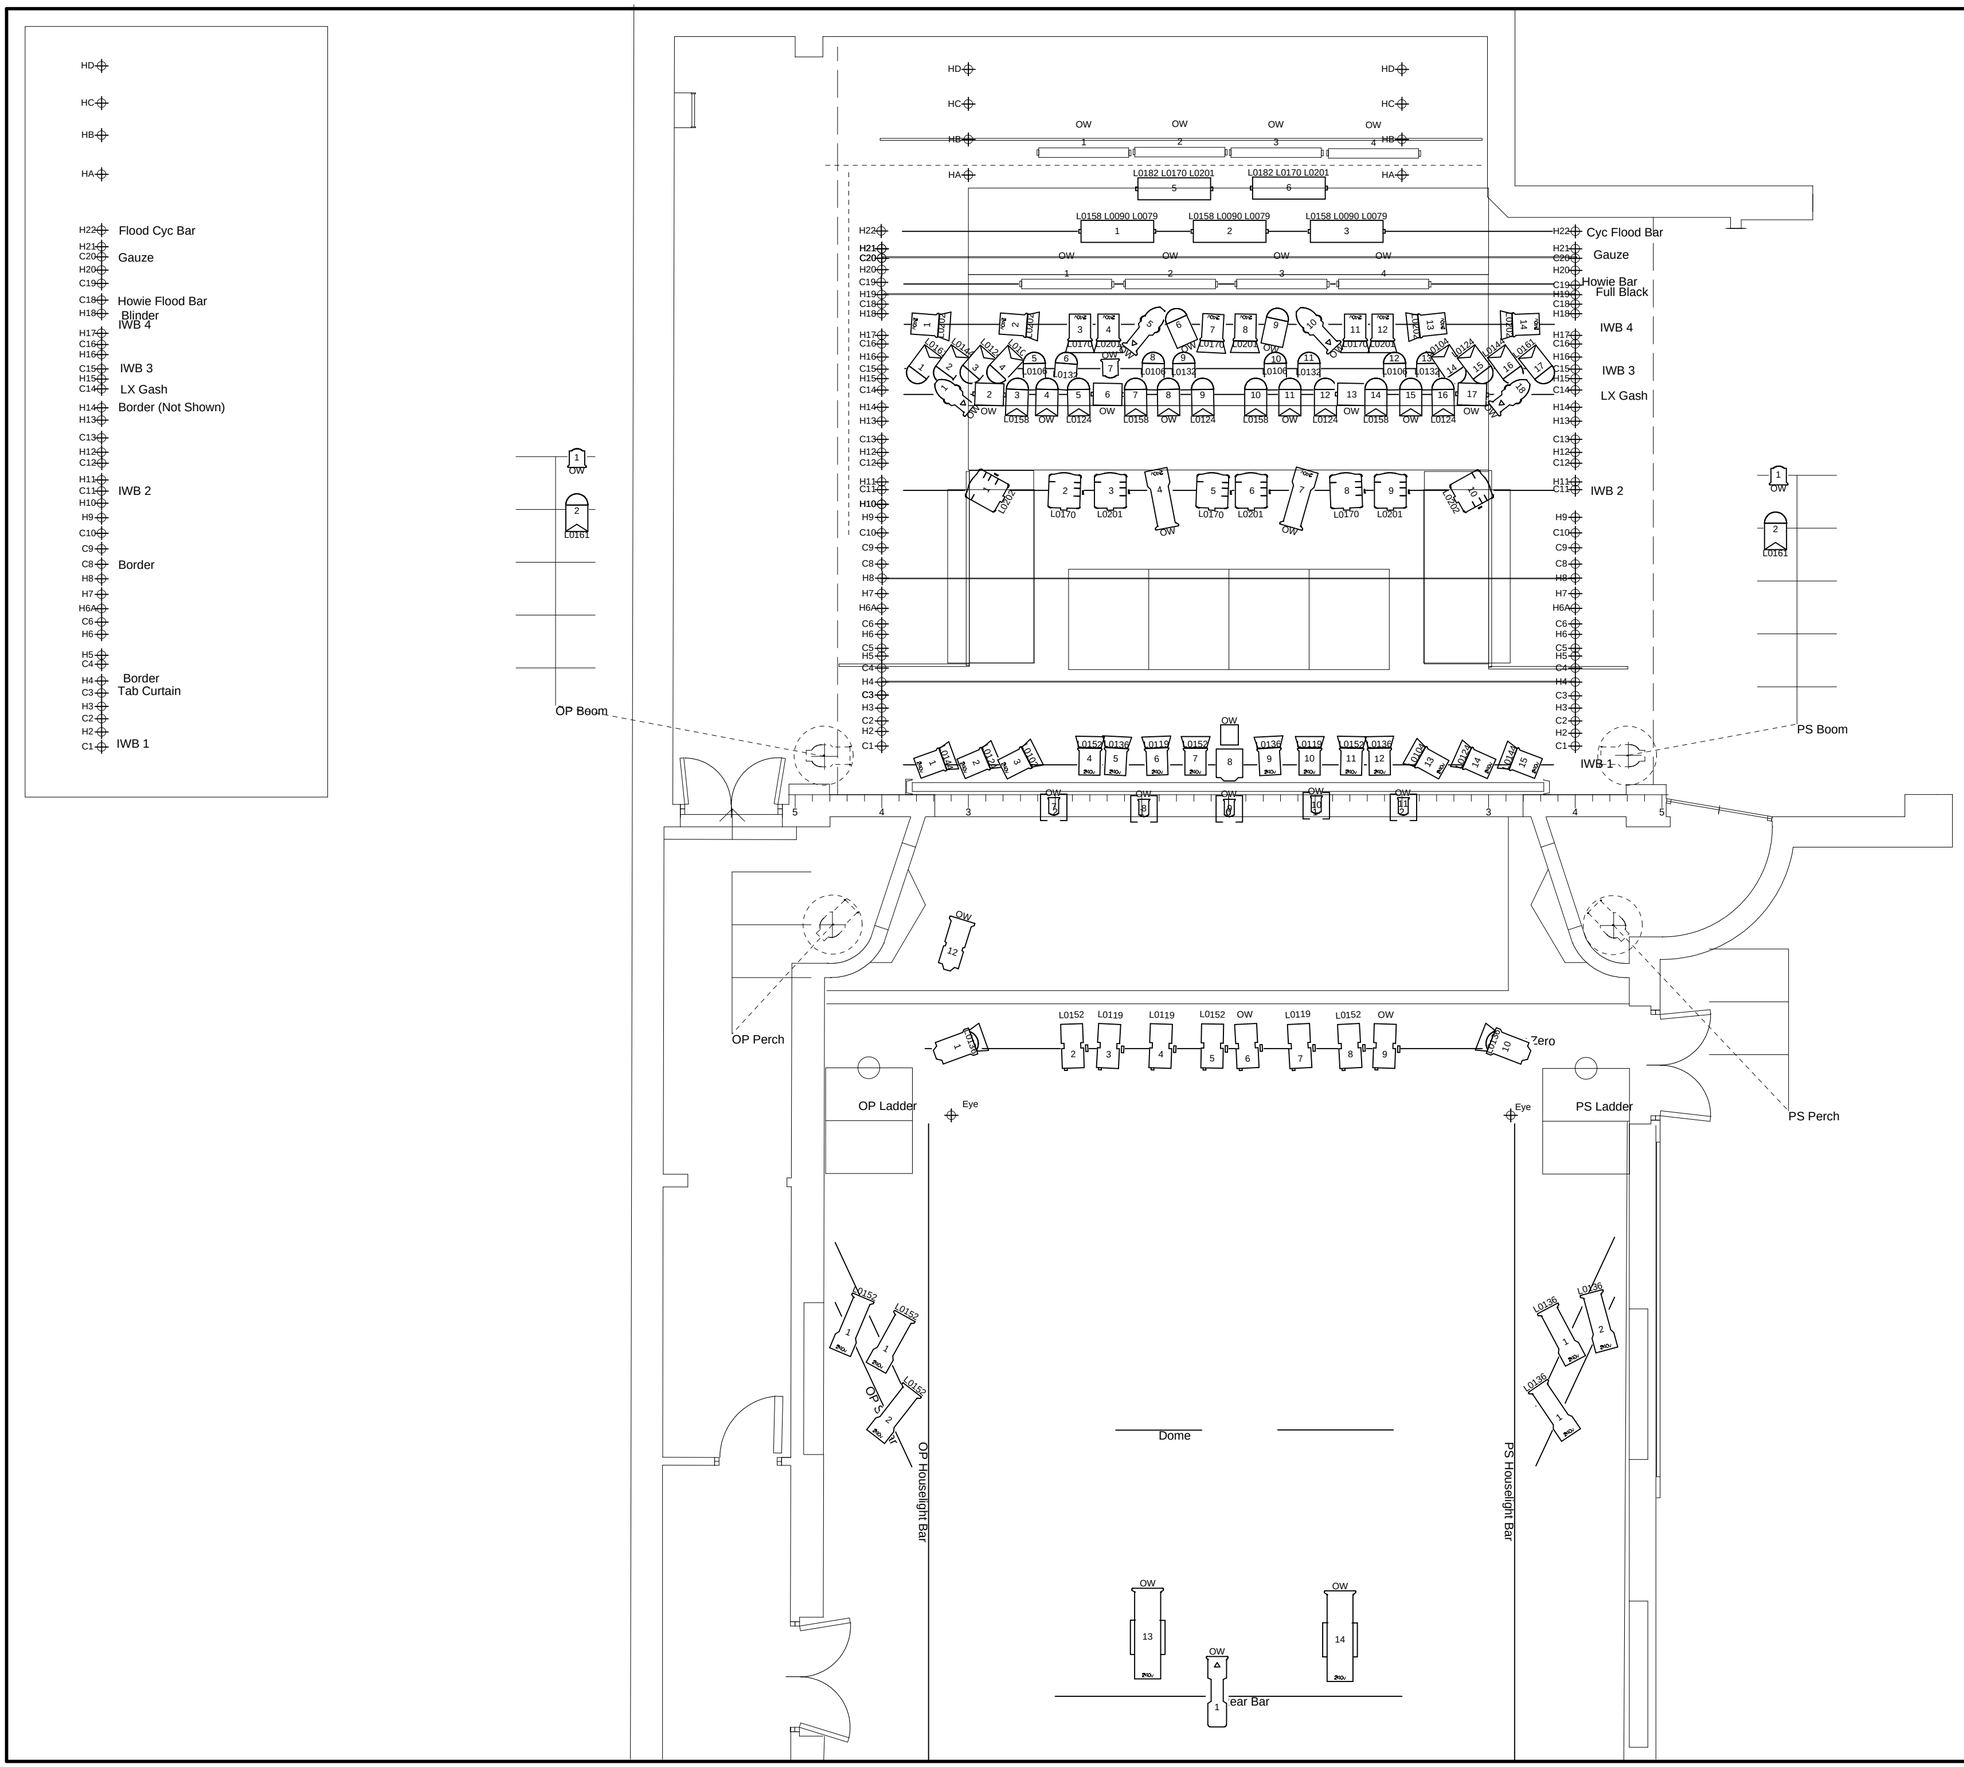


All Lanterns to be rigged with Safety Bonds.

All Fresnels and PC's to be rigged with Barndoors (Where possible)

## Legend

| Qty | Symbol | Type |
|---|---|---|
| 3 | | CCT Minuette F |
| 1 | | CCT Sil 15 |
| 24 | | CCT Starlette F |
| 2 | | CCT Starlette PC |
| 1 | | GAM Scene Machine |
| 5 | | Generic Birdie |
| 8 | | Generic Howie Batten |
| 10 | | Generic PAR64 MFL |
| 22 | | Generic PAR64 WFL |
| 1 | | SELECON Pacific Zoom 23-50° |
| 2 | | STRAND Candenza 9/15 |
| 8 | | STRAND Cantata 26/44 |
| 4 | | STRAND Coda 1k |
| 5 | | STRAND Coda 3 Cell Strip |
| 8 | | STRAND Optique 15/42 |
| 8 | | STRAND Patt 243BP |
| 2 | | STRAND SL 15/32 Zm |
| 2 | | STRAND SL-36 |
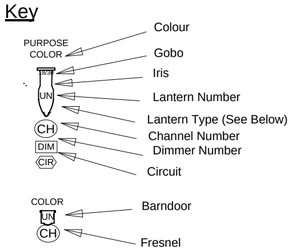
| | |
|---|---|
| | Lighting Plan |
| Dsgnr: | Sheet: 1 of 4 |
| Dir: | Scale 1 : 50 |
| DR By: | Date: 20/05/2010 |